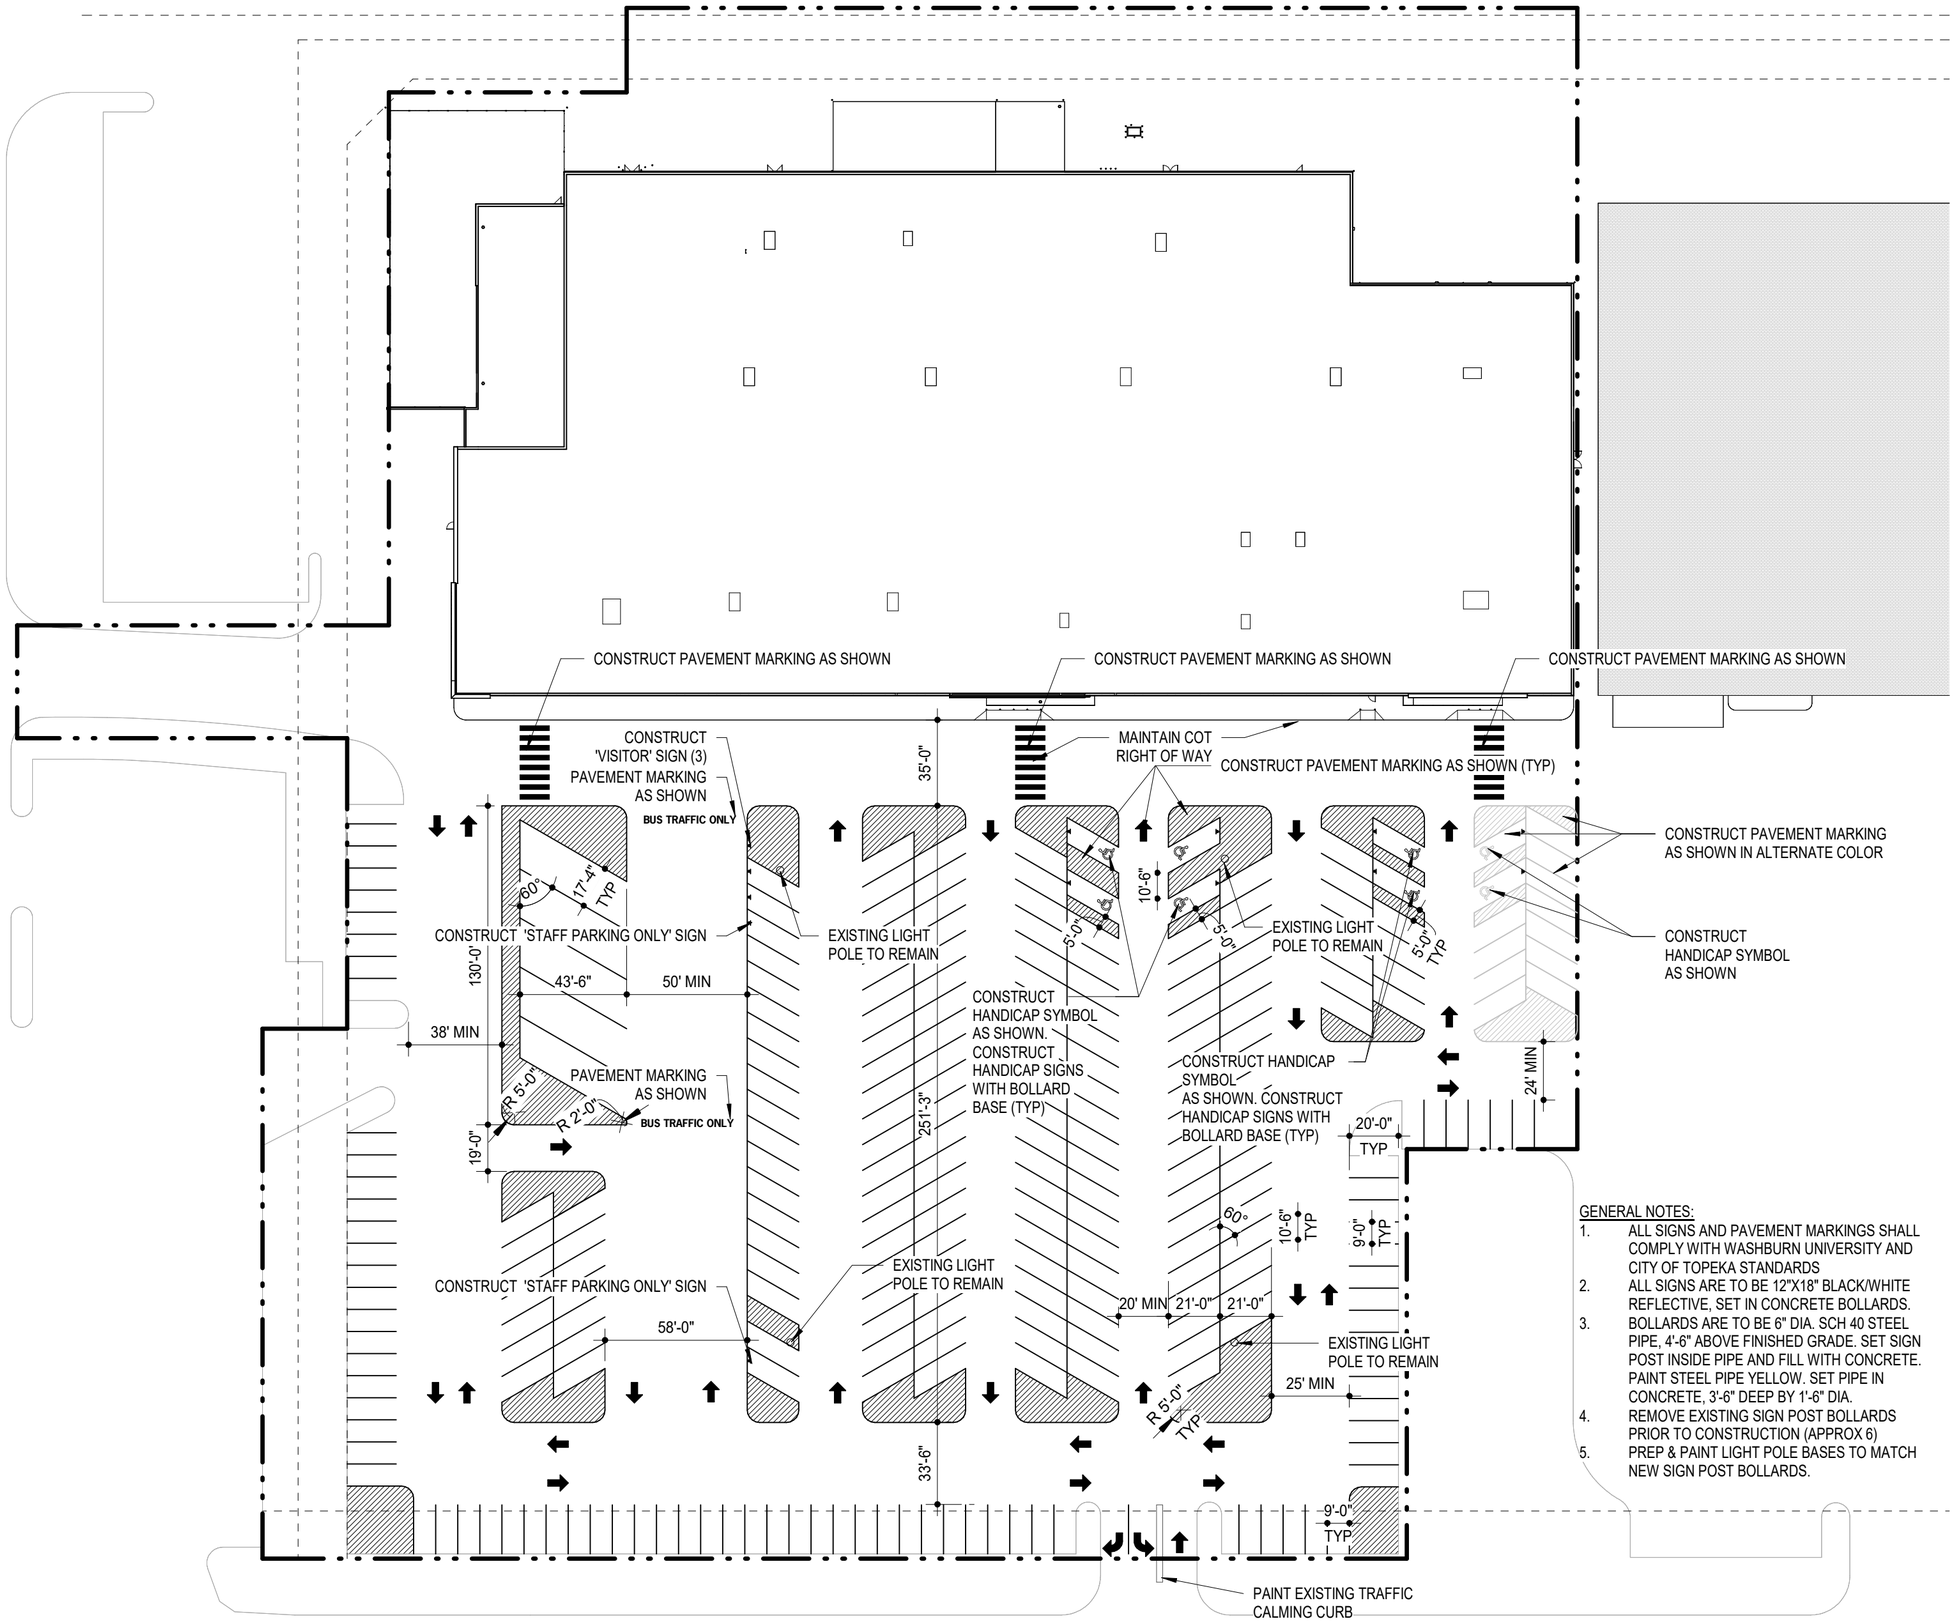


GENERAL NOTES:

1. ALL SIGNS AND PAVEMENT MARKINGS SHALL COMPLY WITH WASHBURN UNIVERSITY AND CITY OF TOPEKA STANDARDS
2. ALL SIGNS ARE TO BE 12"X18" BLACK/WHITE REFLECTIVE, SET IN CONCRETE BOLLARDS.
3. BOLLARDS ARE TO BE 6" DIA. SCH 40 STEEL PIPE, 4'-6" ABOVE FINISHED GRADE. SET SIGN POST INSIDE PIPE AND FILL WITH CONCRETE. PAINT STEEL PIPE YELLOW. SET PIPE IN CONCRETE, 3'-6" DEEP BY 1'-6" DIA.
4. REMOVE EXISTING SIGN POST BOLLARDS PRIOR TO CONSTRUCTION (APPROX 6)
5. PREP & PAINT LIGHT POLE BASES TO MATCH NEW SIGN POST BOLLARDS.

STRIPING PLAN
1" = 50'-0"